Swain Intercounty Drain

Sections 1, 12
T13N R3W
Coe Township
Isabella County
Michigan

Sections 3 - 10
T13N R2W
Jasper Township
Midland County
Michigan

DRAINAGE DISTRICT INFORMATION:

HISTORIC DISTRICT:	2,728.56 ACRES
REVISED DISTRICT:	3,078.38 ACRES
LANDS ADDED:	471.52 ACRES
LANDS REMOVED:	121.70 ACRES

DRAIN LENGTH

SWAIN INTERCOUNTY DRAIN	3.70 MILES

LEGEND

- LANDS REMOVED
- LANDS ADDED
- DRAIN ALIGNMENT (OPEN CHANNEL)
- DRAIN ALIGNMENT (ENCLOSED)
- HISTORIC DRAINAGE DISTRICT BOUNDARY
- REVISED DRAINAGE DISTRICT BOUNDARY
- CITY/VILLAGE LIMITS
- PARCEL LINES
- SECTION LINES
- COUNTY LINE
- TOWNSHIP LINE
- ROADS
- # SECTION NUMBERS

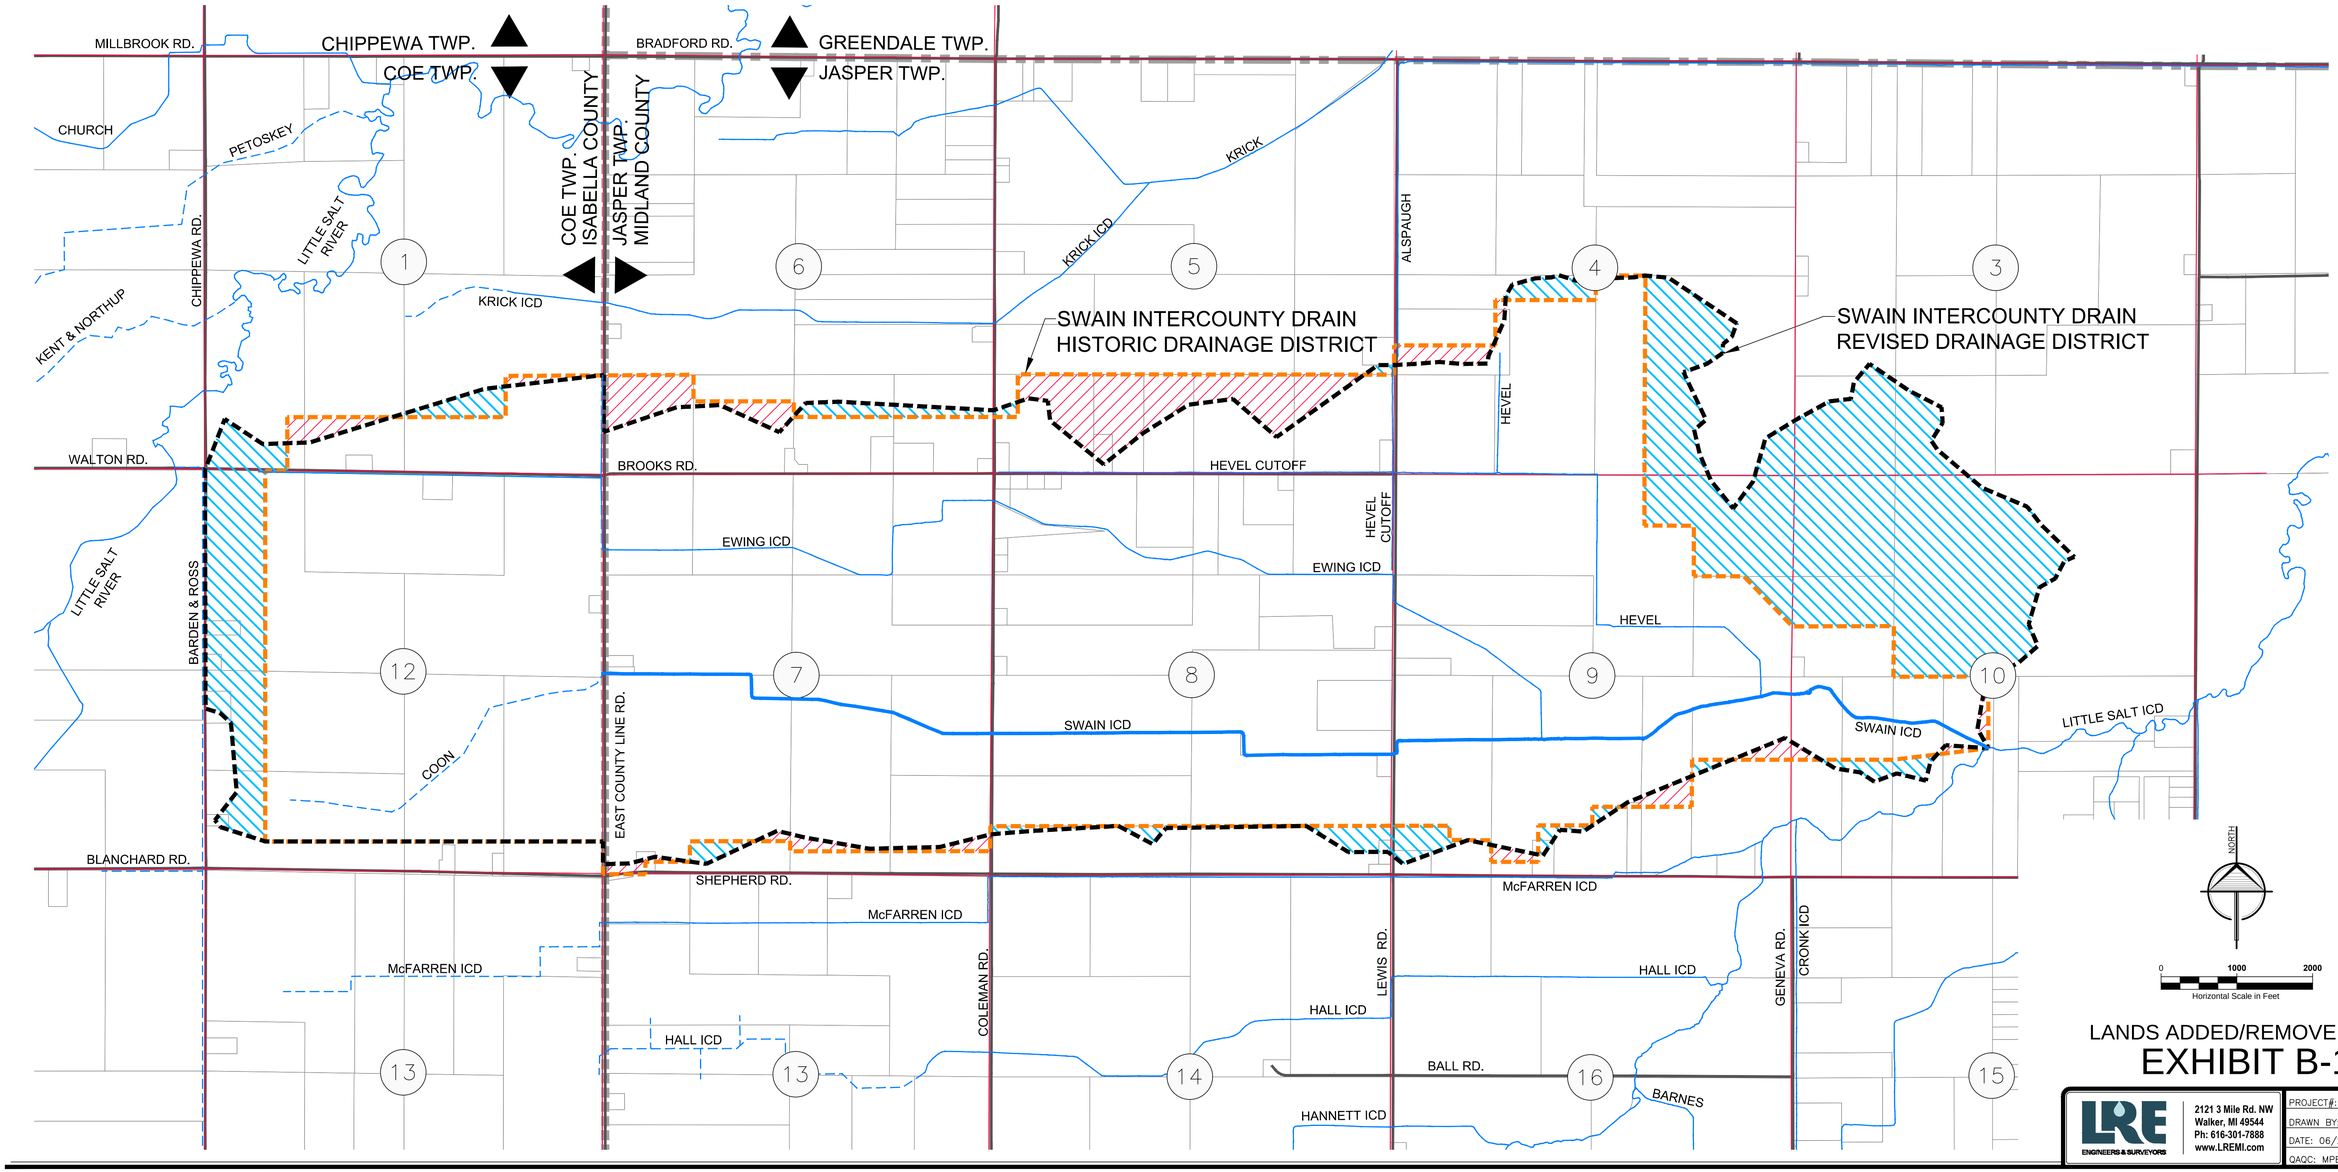

NORTH

0 1000 2000
Horizontal Scale in Feet

LANDS ADDED/REMOVED MAP
EXHIBIT B-1

LRE ENGINEERS & SURVEYORS
2121 3 Mile Rd. NW
Walker, MI 49544
Ph: 616-301-7888
www.LREMI.com

PROJECT#:	19-168
DRAWN BY:	KJB
DATE:	06/24/2020
QAQC:	MPB

6/24/2020 - 2:00pm H:\Projects\19-168 Little Salt ICD 197 Review\10\Swain - B-1.dwg, 9972 by KJB